TYPICAL ROOF RAFTER CONSTRUCTION
2" x 8" RIDGE BOARD, RIDGE VENT, 2" x 6" @ 16" O.C. RAFTERS, 5/8" T+G "ADVANTECH" PLYWOOD ROOF SHEATHING, FELT PAPER, ASPHALT ROOF SHINGLES & APPLY ICE / WATER SHIELD BARRIER ALONG THE EAVES (SEE APPENDIX "AA" FOR CODE DETAILS)

TYPICAL SOFFIT CONSTRUCTION
2" x 6" SUB-FASCIA BOARD W/ ALUMINUM FASCIA & 6" VINYL SOFFIT W/ VENTS

TYPICAL CEILING CONSTRUCTION
2" x 6" @ 16" O.C. CEILING JOISTS & 1" x 3" @ 16" O.C. FURRING (UNFINISHED)

TYPICAL EXTERIOR WALL CONSTRUCTION
2" x 4" @ 16" O.C. STUDS, 1/2" CDX PLYSCORE SHEATHING, TYPAR VAPOR PAPER, VINYL SIDING, 2 - 2" x 4" TOP PLATES, 2" x 4" BOTTOM PLATE & 2 - 2" x 10" HEADERS (SEE APPENDIX "AA" FOR CODE DETAILS)

TYPICAL ROLL UP DOOR
AS PER MANUFACTURES SPECIFICATIONS

TYPICAL INTERIOR WALL CONSTRUCTION
UNFINISHED

TYPICAL FLOOR CONSTRUCTION
2" x 6" @ 16" O.C. P.T. FLOOR JOISTS, FLOOR JOIST HANGERS, SOLID BRIDGING @ MID-SPAN, 3/4" T+G PLYWOOD UNDERLAYMENT SUB-FLOORING (GLUED + NAILED) & (2) - 2" x 6" P.T. FLOOR JOISTS AROUND PERIMETER

TYPICAL FOUNDATION CONSTRUCTION
(2) - STANDARD CONCRETE BRICK (AS NOTED)
SHIM AS NEEDED FOR A LEVEL SHED

TYPICAL MEASUREMENTS FOR CONSTRUCTION
FIELD VERIFY ALL MEASUREMENTS

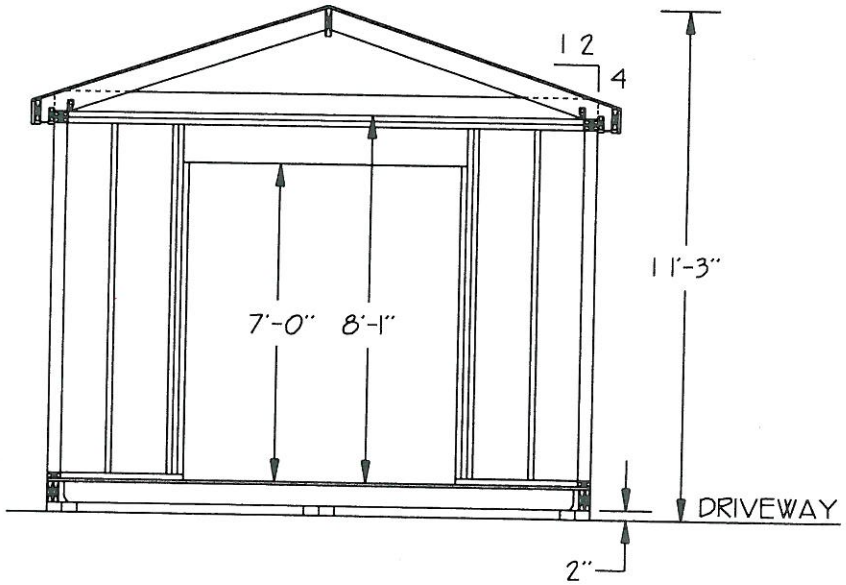

PROPOSED 12' x 34' SHED

WARREN FIRE DEPARTMENT		
CROSS-SECTION PLAN		
DATE: 6 - 5 - 14	SCALE: 1/4"=1'-0"	PAGE: 2 OF 5

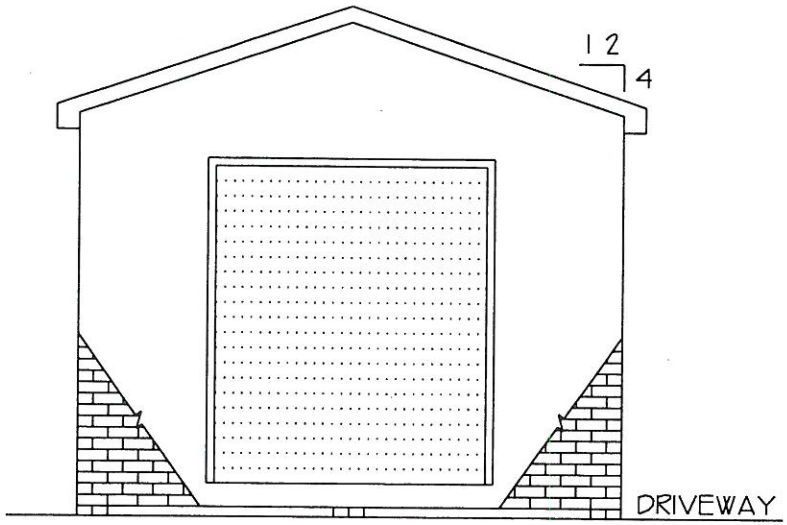

FRONT & REAR ELEVATIONS

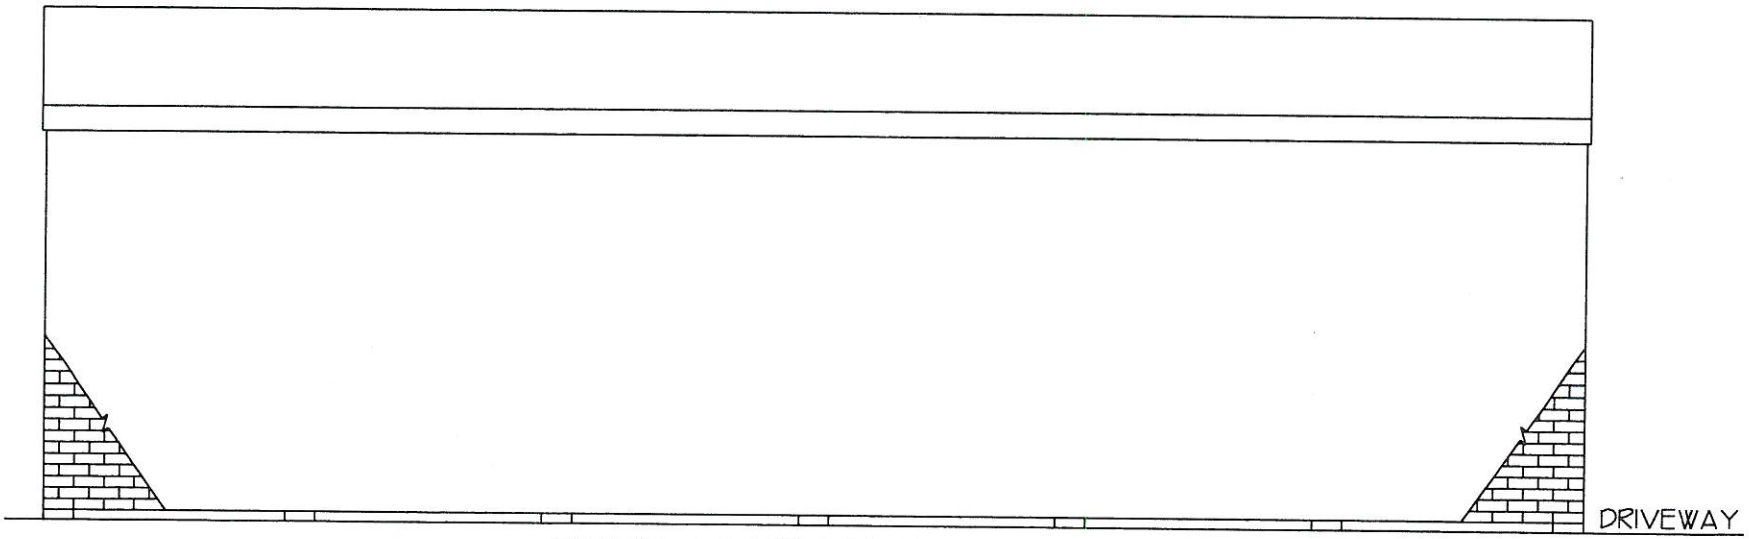

RIGHT & LEFT ELEVATIONS

TYPICAL EXTERIOR SPECIFICATIONS
ASPHALT ROOF SHINGLES, RIDGE VENT, BRICK VINYL SIDING, 6" ALUMINUM FASCIA, 6" VINYL SOFFIT W/ VENTS & 4" ALUMINUM RAKE

PROPOSED 12' x 34' SHED

WARREN FIRE DEPARTMENT		
ELEVATIONS		
DATE: 6 - 5 - 14	SCALE: 1/4"=1'-0"	PAGE: 1 OF 5

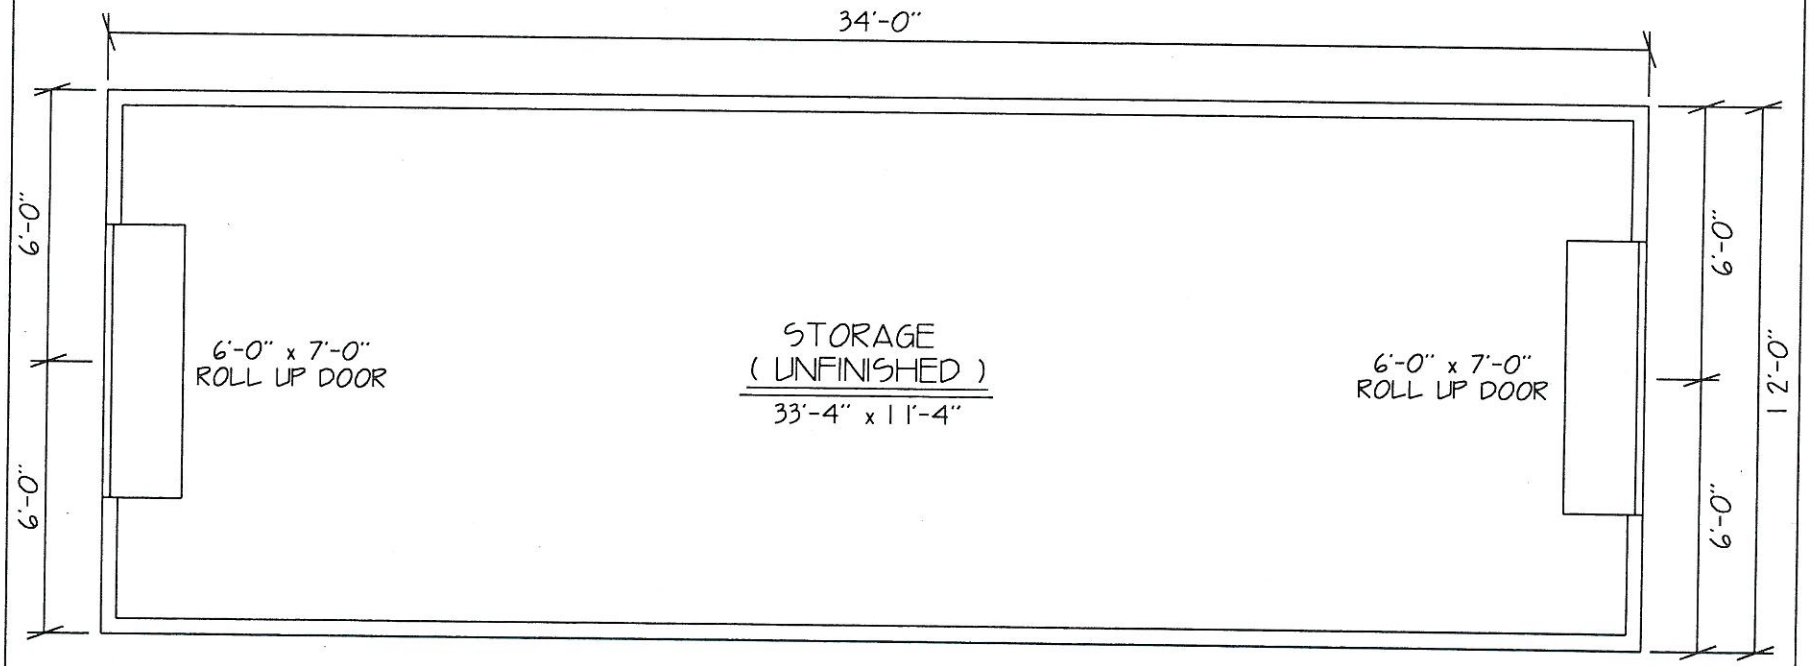

PROPOSED 12' x 34' SHED

WARREN FIRE DEPARTMENT		
FLOOR PLAN		
DATE: 6 - 5 - 14	SCALE: 1/4"=1'-0"	PAGE: 5 OF 5

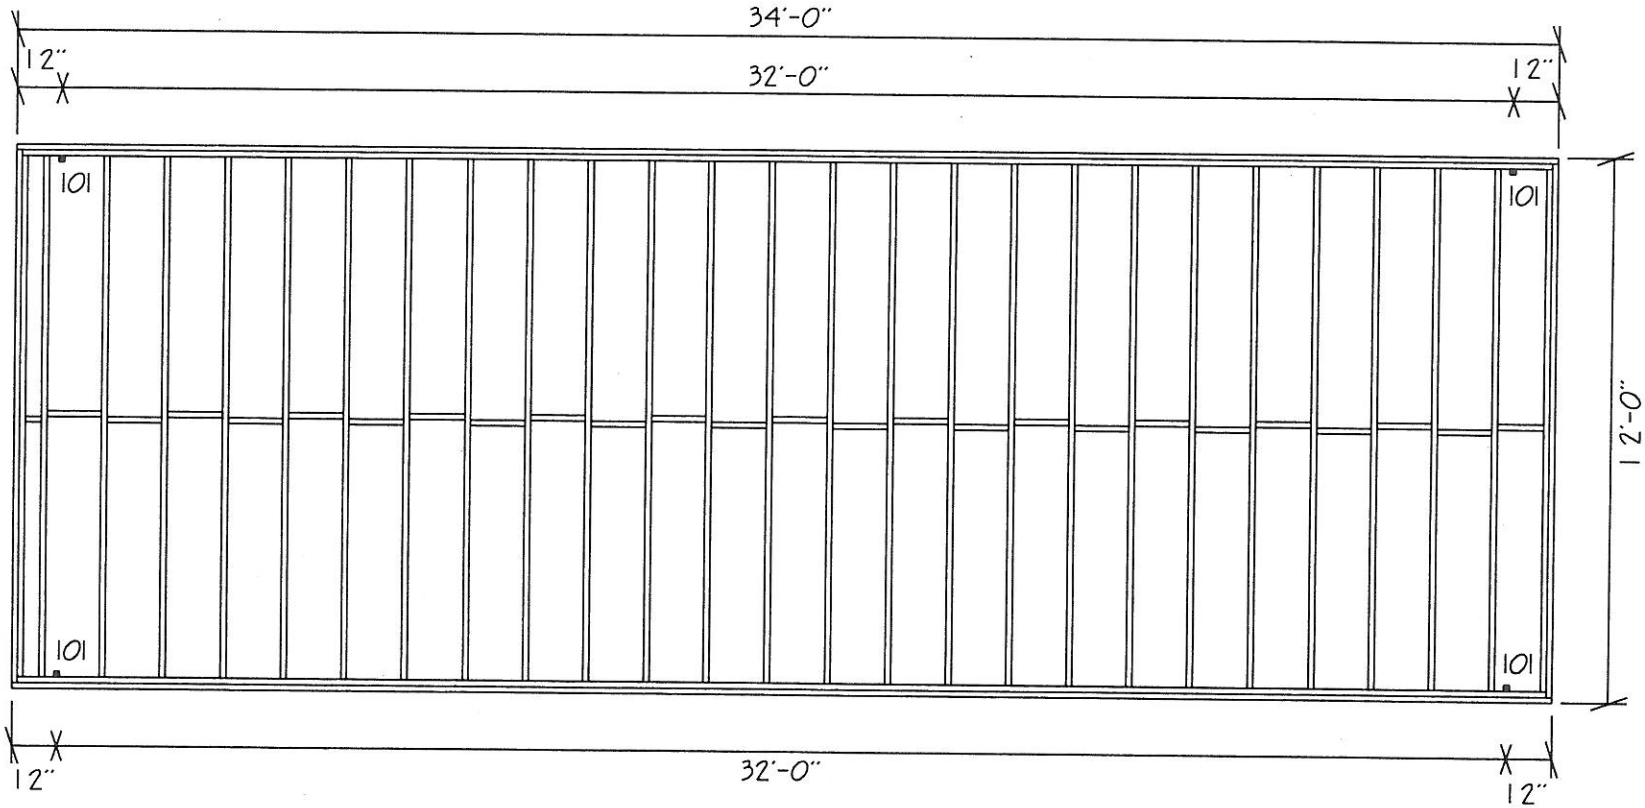

KEY NOTE:

101 SIMPSON CPTZ44 CONCEALED POST TIE (OR SIMILAR) W/ 1/2" Ø x 4" MASONARY ANCHOR BOLT (TYPICAL OF 4).

PROPOSED 12' x 34' SHED

WARREN FIRE DEPARTMENT		
FLOOR FRAMING PLAN		
DATE: 6 - 5 - 14	SCALE: 1/4"=1'-0"	PAGE: 4 OF 5

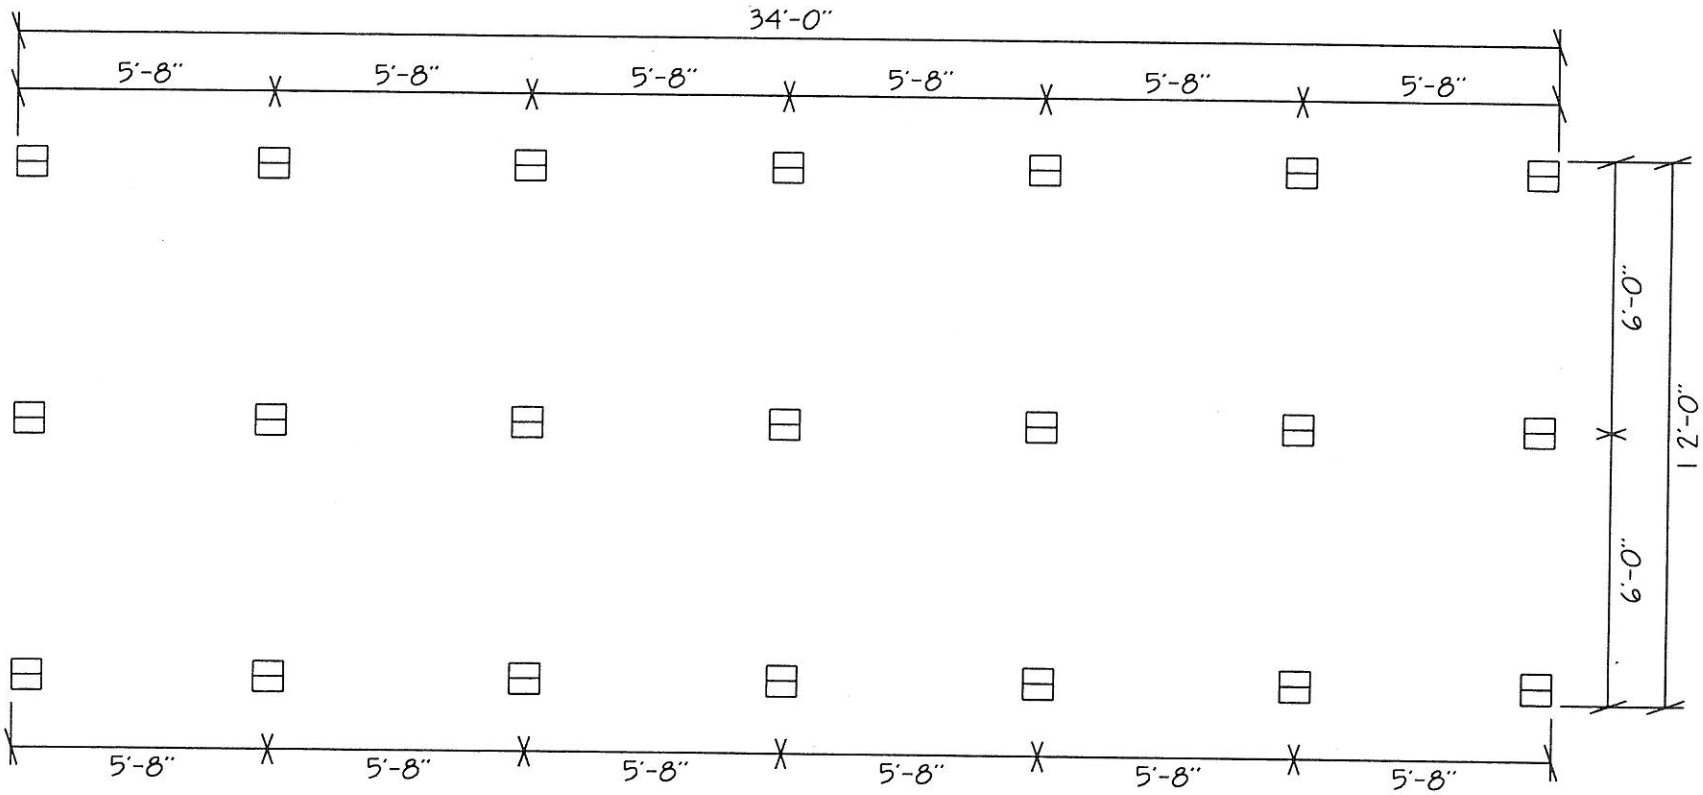

PROPOSED 12' x 34' SHED

WARREN FIRE DEPARTMENT		
FOUNDATION PLAN		
DATE: 6 - 5 - 14	SCALE: 1/4"=1'-0"	PAGE: 3 OF 5