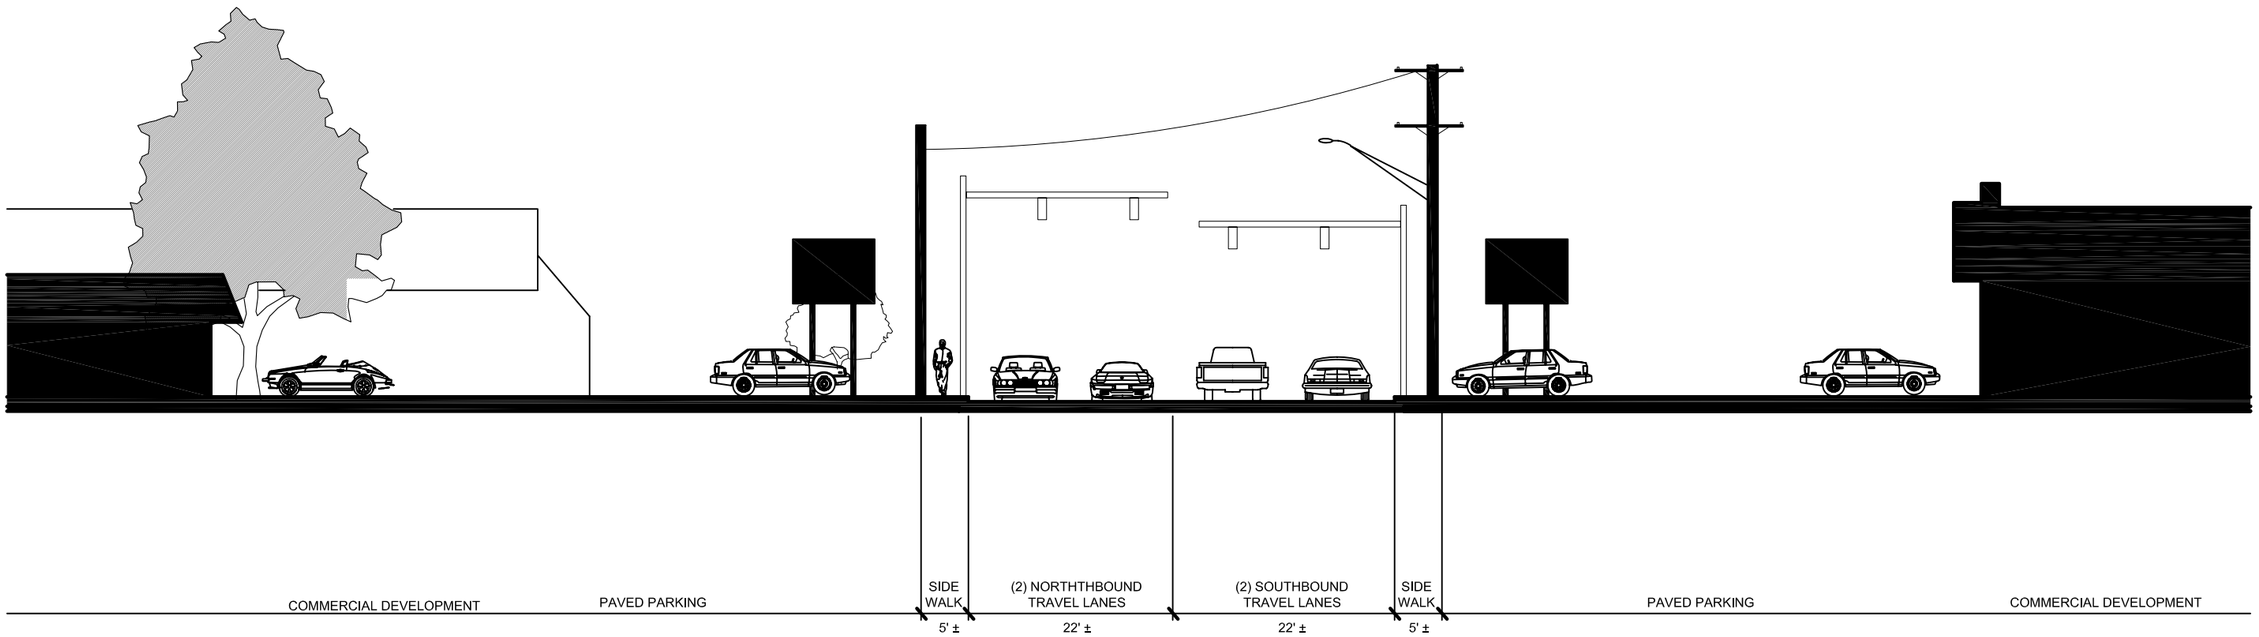

SECTION

SCALE IN FEET

5 0 10 30

COMMERCIAL DISTRICT
EW 3

PARE CORPORATION

Bradford Associates LANDSCAPE ARCHITECTURE
25 Craighton Street
Providence RI 02906-2548
tel:401 521.6867
bradfordassoc@aol.net

VISUAL ANALYSIS
WARREN, RHODE ISLAND

NOVEMBER 2010