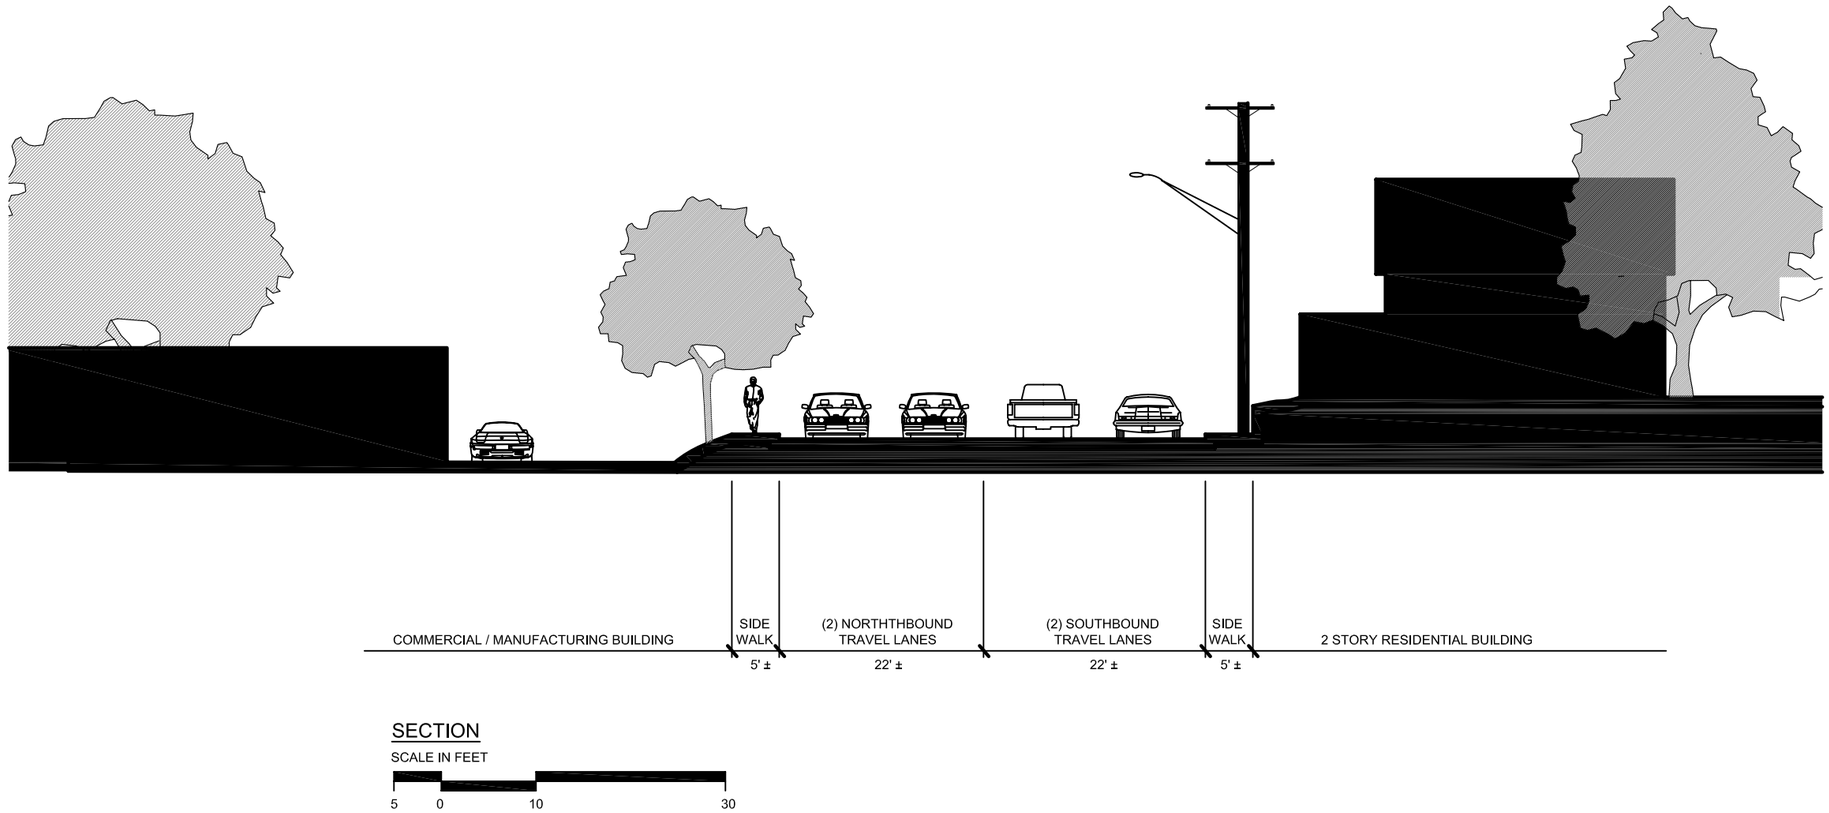

TRANSITION AREA
SECTION EW 2

PARE CORPORATION

Bradford ASSOCIATES LANDSCAPE ARCHITECTURE
25 Creighton Street
Providence RI 02903-1518
tel.:401 521.5097
bradfordassoc@cox.net

VISUAL ANALYSIS
WARREN, RHODE ISLAND

NOVEMBER 2010